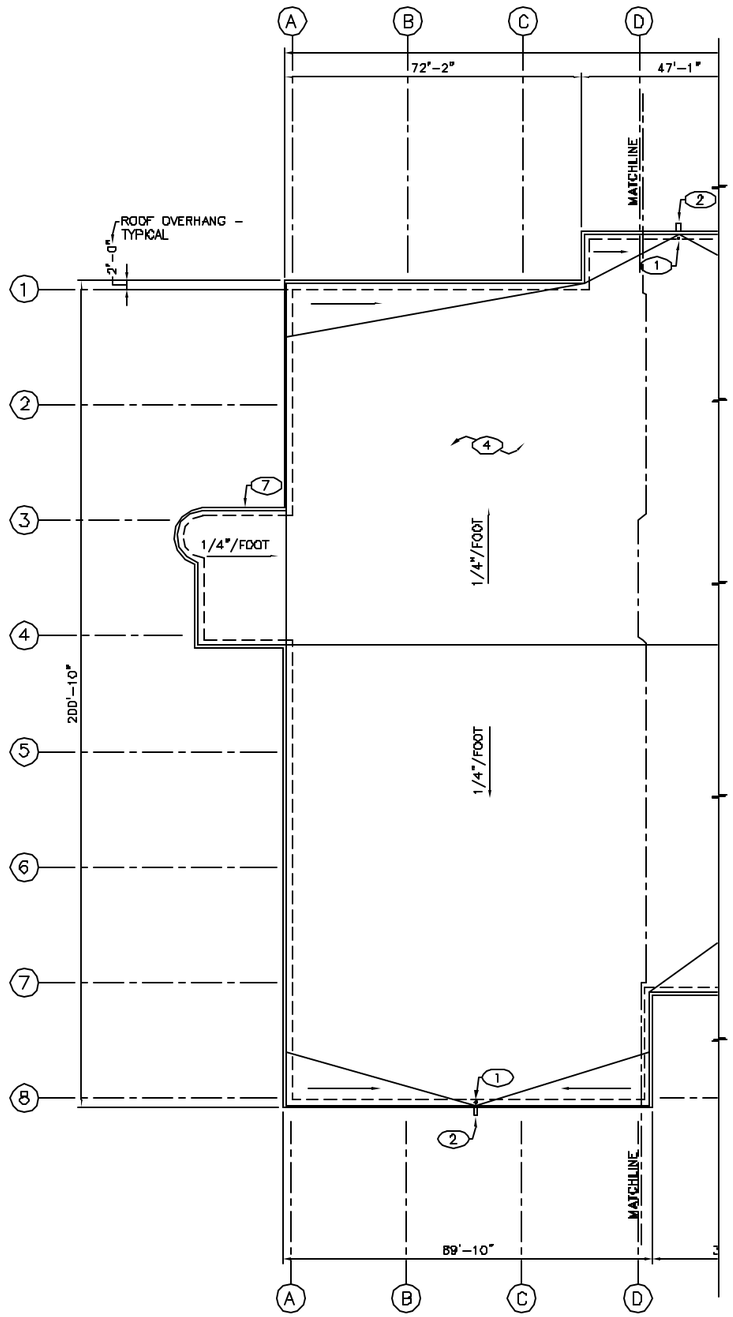

PARTIAL ROOF PLAN – SOUTH

SCALE: 1/16"=1'-0"

0 4' 8' 16' 24' 32' 40' 48'

1/16" = 1'-0"

KEY PLAN

SCALE: NONE

KEYED NOTES

1. ROOF DRAIN WITH OVERFLOW SCUPPER
2. GALVANIZED METAL SCUPPER, 4" HIGH X 6" WIDE, PAINT.
3. ROOF HATCH
4. FULLY ADHERED FLEXIBLE SHEET ROOF ON SLOPED STRUCTURE
5. CATWALK
6. VENT STACK
7. 24" HIGH PARAPET WALL – TYPICAL AROUND PERIMETER
8. MECHANICAL PENTHOUSE

NO	DATE	CLASS REV	DESCRIPTION	DWN	VER	CHKD	SUB	APP

FACILITY & WASTE OPERATIONS
SYSTEMS ENGINEERING & MAINTENANCE

LEM EXAMPLE DRAWING
ARCHITECTURAL

ROOF PLAN OF RECORD

BLDG TA-

DRAWN
DESIGN
CHECKED
DATE

SUBMITTED

APPROVED FOR RELEASE

Los Alamos NATIONAL LABORATORY
PO Box 1663
Los Alamos, New Mexico 87545

SHEET A-1051

cr

CLASSIFICATION U

REVIEWER

DATE

PROJECT ID

DRAWING NO

REV 0