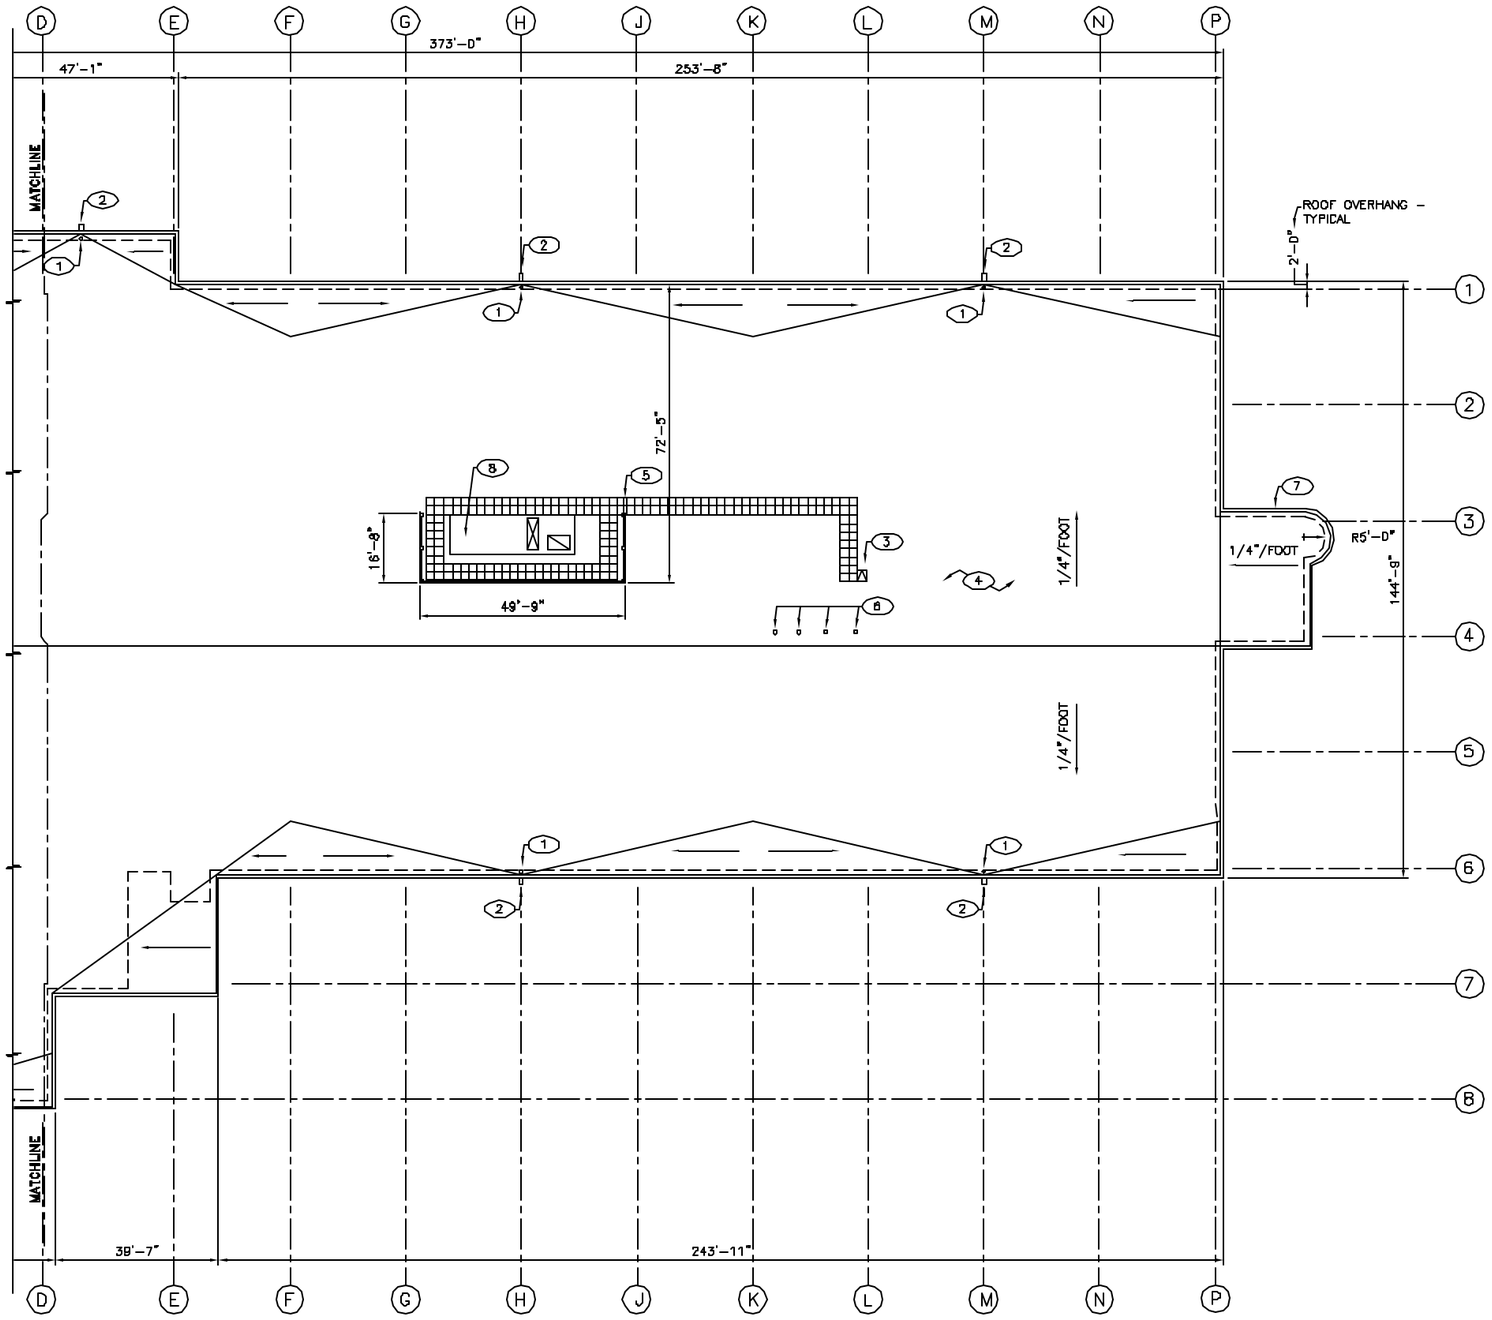

PARTIAL ROOF PLAN – NORTH
SCALE: 1/16"=1'-0"
D 4' 8' 16' 24' 32' 40' 48'
1/16" = 1'-0"

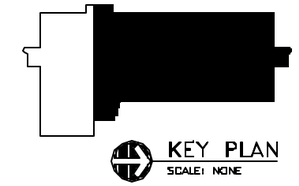

KEYED NOTES

1. ROOF DRAIN WITH OVERFLOW SCUPPER
2. GALVANIZED METAL SCUPPER, 4" HIGH X 8" WIDE, PAINT.
3. ROOF HATCH
4. FULLY ADHERED FLEXIBLE SHEET ROOF ON SLOPED STRUCTURE
5. CATWALK
6. VENT STACK
7. 24" HIGH PARAPET WALL – TYPICAL AROUND PERIMETER
8. MECHANICAL PENTHOUSE

NO	DATE	CLASS REV	DESCRIPTION	DWN	VER	CHKD	SUB	APP

FACILITY & WASTE OPERATIONS
SYSTEMS ENGINEERING & MAINTENANCE

LEM EXAMPLE DRAWING
ARCHITECTURAL

ROOF PLAN OF RECORD

BLDG TA-

DRAWN
DESIGN
CHECKED
DATE

SUBMITTED
APPROVED FOR RELEASE

Los Alamos NATIONAL LABORATORY
PO Box 1663
Los Alamos, New Mexico 87545

SHEET A-1052
of

CLASSIFICATION U
REVIEWER
DATE
PROJECT ID
DRAWING NO
REV 0

H:\LANL Engineering Standards\Drafting Manual\1. Working\BT-B-C_BEN-1-A-1003.DWG, 07/18/02 @ 14:05 088407