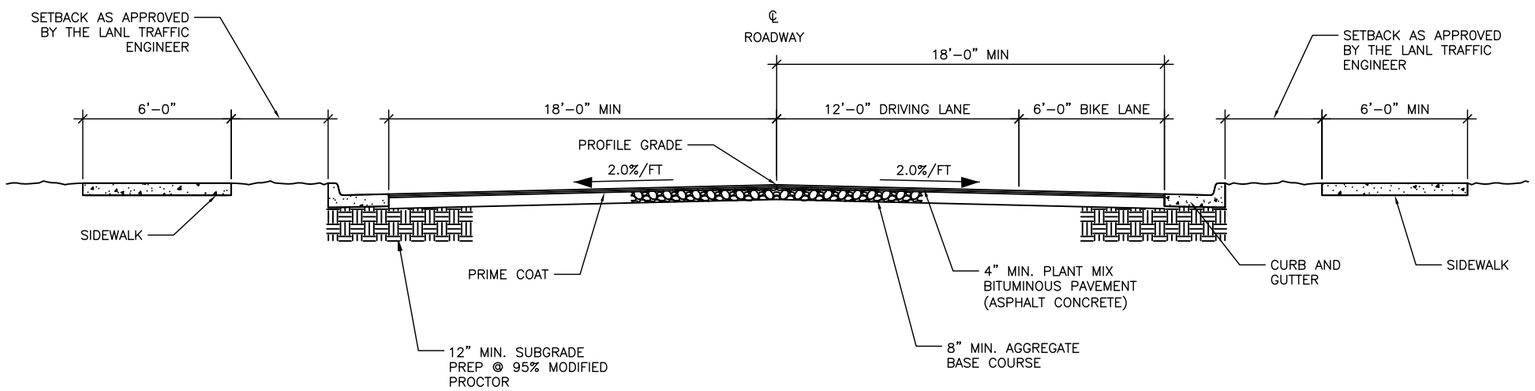

X C-XXXX TYPICAL 2 LANE URBAN ROAD SECTION
SCALE: NONE

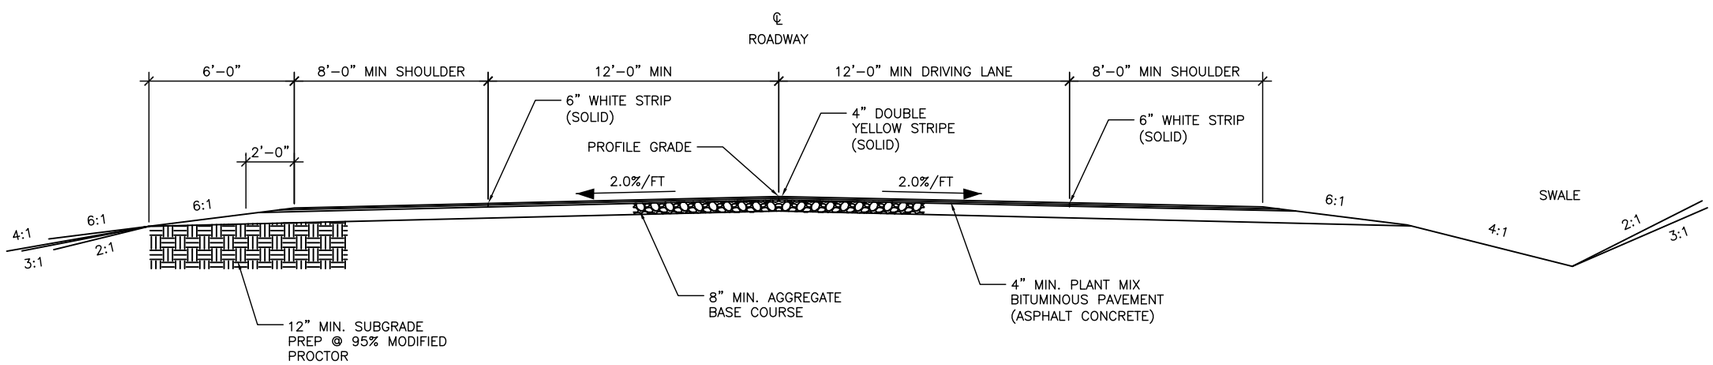

X C-XXXX TYPICAL 2 LANE RURAL ROAD SECTION
SCALE: NONE

DRAWING DEVELOPED FOR ML–3/ML–4 PROJECTS. FOR ML–1/ML–2, ADDITIONAL REQUIREMENTS AND QA REVIEWS ARE REQUIRED. (REMOVE THIS NOTE WHEN INSERTED INTO A DRAWING PACKAGE).

NOTES FOR DESIGNER:

(DO NOT INCLUDE ON CONSTRUCTION DRAWINGS)

1. WHEN EDITING DETAIL TO SUIT PROJECT, ADD JOB SPECIFIC REQUIREMENTS AND DELETE ONLY THOSE PORTIONS THAT DO NOT APPLY. TO SEEK A VARIANCE FROM APPLICABLE REQUIREMENTS, CONTACT THE ESM CIVIL POC.
2. DO NOT EXCEED A SUPERELEVATION OF 4%.
3. PAVEMENT DESIGNS SHALL CONFORM TO NM DEPARTMENT OF TRANSPORTATION (NMDOT) "STRUCTURAL DESIGN GUIDE FOR FLEXIBLE PAVEMENTS".
4. FOR ADDITIONAL REQUIREMENTS REFER TO THE ESM CIVIL CHAPTER.
5. GUARDRAIL/BARRIER SHALL BE PLACED OUTSIDE SHOULDER IN ACCORDANCE WITH REQUIREMENT OF AASHTO ROADSIDE DESIGN GUIDE.

NO	DATE	CLASS REV	DC	DESCRIPTION	DWN	DSGN	CHKD	SUB	APP
3	1–28–14	U		GENERAL REVISION	KT	MS	JG	RT	TO
2	2–12–07	U	TO	ADDED DESIGNER NOTE 5 AND REVISED TYPICAL 2 LANE ROAD SECTIONS.	RP	MS	RT	JH	TO
1	8–18–04	U		GENERAL REVISION. DWG. NO. WAS ST3501. ADDED SHEET 2.	RP	CT	CR	EH	TO

ENGINEERING STANDARDS PROGRAM

ENGINEERING STANDARDS MANUAL

TYPICAL ROAD SECTIONS

TA–XX BLDG XXX

DRAWN	R.PEARSON
DESIGN	C.TRASK
CHECKED	C.ROMERO
DATE	6–28–99

SUBMITTED
DISCIPLINE POC: EDWARD HOTH

APPROVED FOR RELEASE
STANDARDS MANAGER: TOBIN ORUCH

Los Alamos NATIONAL LABORATORY
PO Box 1663
Los Alamos, New Mexico 87545

SHEET 1 OF 2

D.C.: UNCLASSIFIED | REVIEWER: LARRY BAYS | BASIS: BASIS | DATE:

PROJECT ID	DRAWING NO	ESR NO.:	REV
CHAPTER 3	ST–G2010–1	ESR #	3