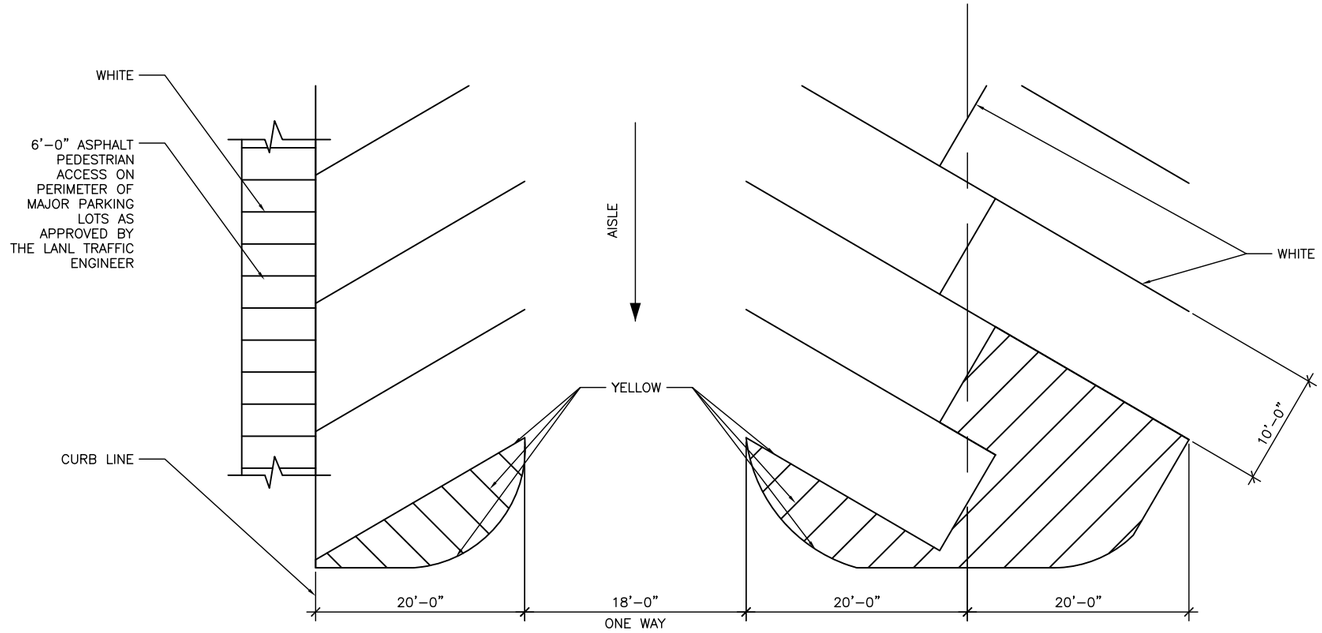

X C-XXXX 30° PARKING LAYOUT
SCALE: NONE

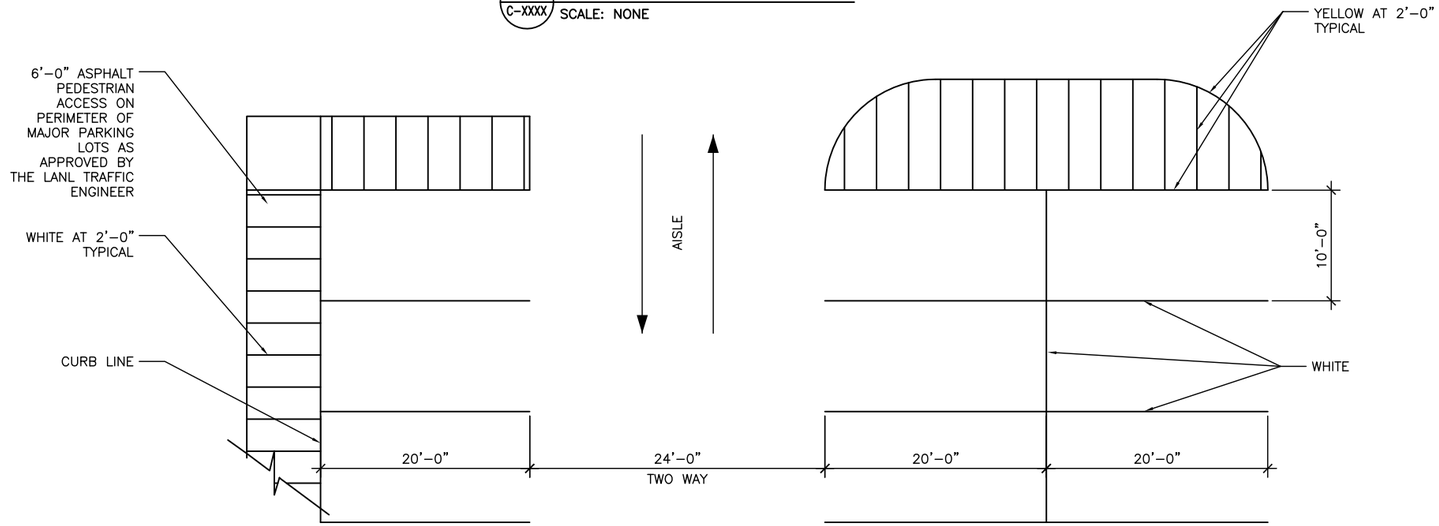

X C-XXXX 90° PARKING LAYOUT
SCALE: NONE

GENERAL NOTES:

1. PAINT ALL LINES 4" WIDE (2 COATS).

DRAWING DEVELOPED FOR ML-3/ML-4 PROJECTS. FOR ML-1/ML-2, ADDITIONAL REQUIREMENTS AND QA REVIEWS ARE REQUIRED. (REMOVE THIS NOTE WHEN INSERTED INTO A DRAWING PACKAGE).

NOTES FOR DESIGNER:

(DO NOT INCLUDE ON CONSTRUCTION DRAWINGS)

1. WHEN EDITING DETAIL TO SUIT PROJECT, ADD JOB SPECIFIC REQUIREMENTS AND DELETE ONLY THOSE PORTIONS THAT DO NOT APPLY. TO SEEK A VARIANCE FROM APPLICABLE REQUIREMENTS, CONTACT THE ESM CIVIL POC.
2. PARKING BUMPERS AND WHEEL STOPS ARE DISCOURAGED WHERE POSSIBLE DUE TO SNOW REMOVAL.
3. INSTALL ALL PAVEMENT MARKINGS, SIGNS, AND/OR OTHER TRAFFIC CONTROL DEVICES PER MANUAL ON UNIFORM TRAFFIC CONTROL DEVICES, LATEST EDITION.
4. FOR ADDITIONAL REQUIREMENTS REFER TO THE ESM CIVIL CHAPTER.

NO	DATE	CLASS REV	DC	DESCRIPTION	DWN	DSGN	CHKD	SUB	APP
3	1-28-14	U		GENERAL REVISION	KT	MS	JG	RT	TO
2	12-12-12	U	TO	REVISED CROSS HATCH AS PERPENDICULAR PARKING LAYOUT.	RP	MS	RT	JH	TO
1	8-18-04	U		GENERAL REVISION. DWG. NO. WAS ST3504. ADDED SHEET 2.	RP	CT	CR	EH	TO

ENGINEERING STANDARDS PROGRAM

ENGINEERING STANDARDS MANUAL

PARKING LAYOUT

TA-XX BLDG XXX

DRAWN	R.PEARSON
DESIGN	C.TRASK
CHECKED	C.ROMERO
DATE	6-28-99

SUBMITTED
DISCIPLINE POC: EDWARD HOTH

APPROVED FOR RELEASE
STANDARDS MANAGER: TOBIN ORUCH

Los Alamos NATIONAL LABORATORY
PO Box 1663
Los Alamos, New Mexico 87545

SHEET 1 OF 2

D.C.: UNCLASSIFIED | REVIEWER: LARRY BAYS | BASIS: BASIS | DATE:

PROJECT ID	DRAWING NO	ESR NO.:	REV
CHAPTER3	ST-G2020-1	ESR #	3