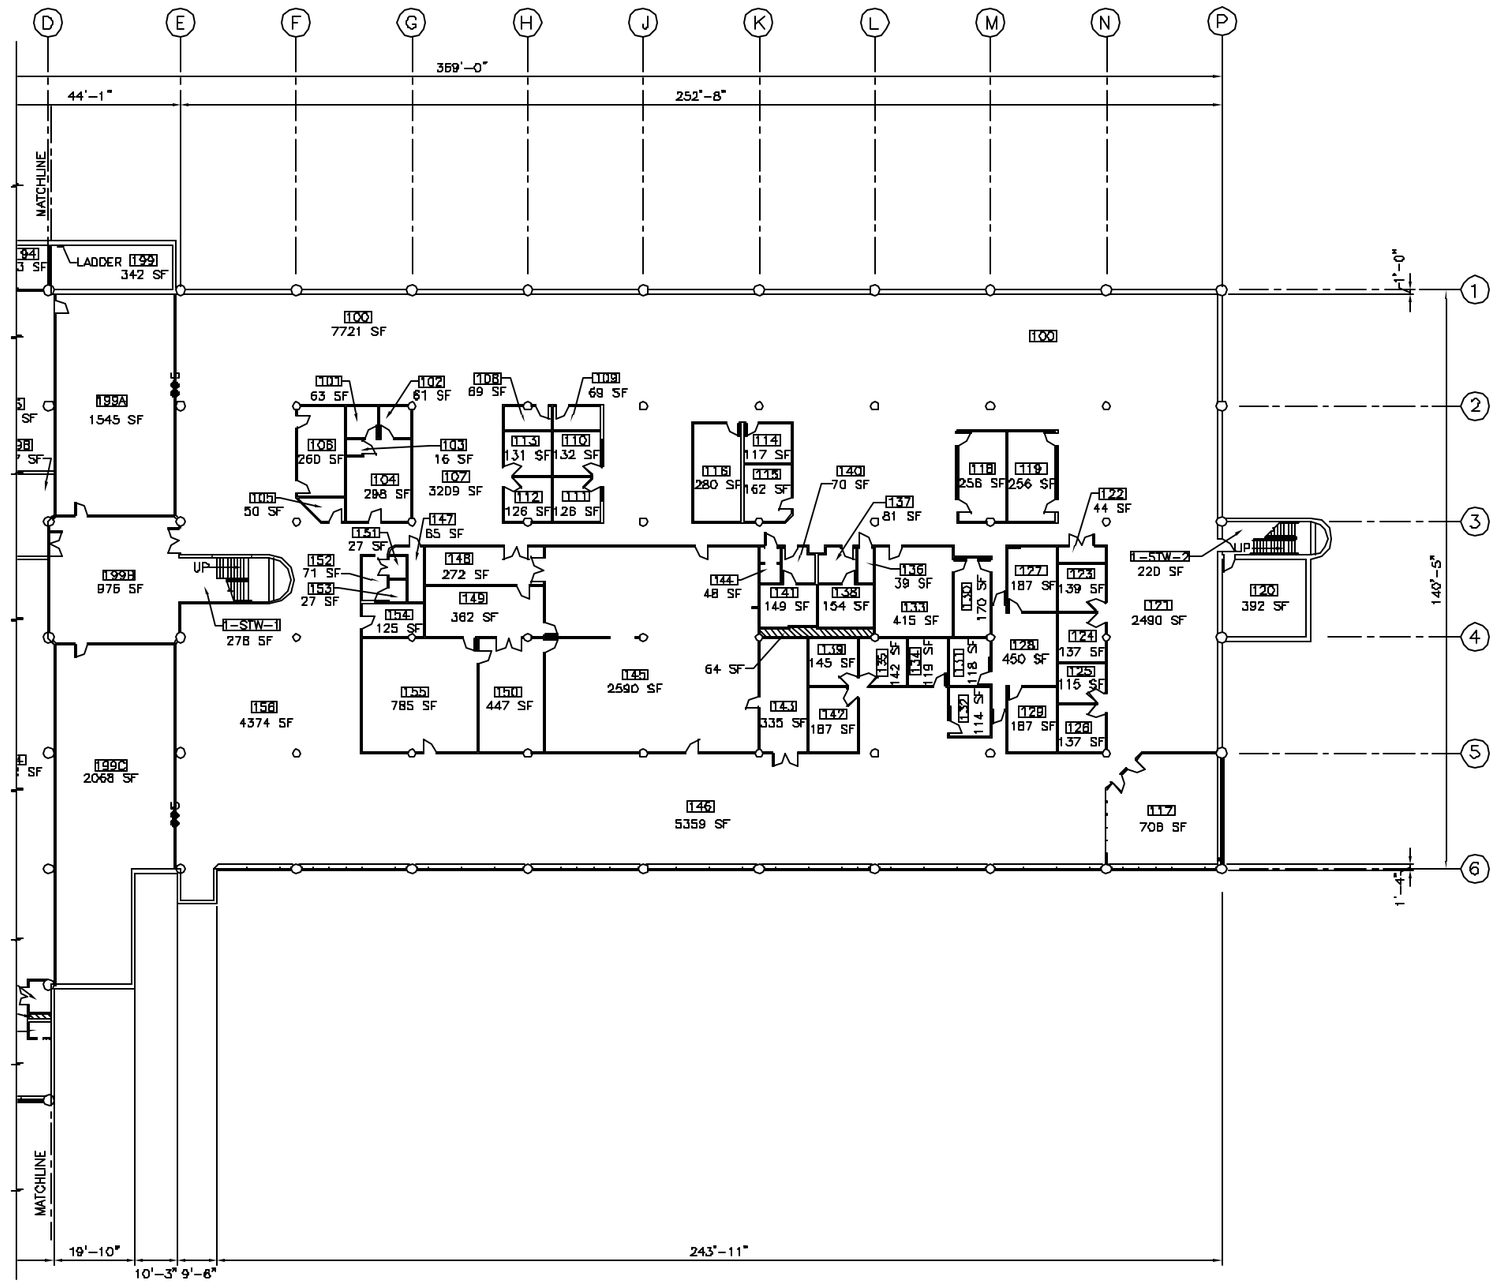

PARTIAL FIRST FLOOR PLAN – NORTH

SCALE: 1/16"=1'-0"

0 4' 8' 16' 24' 32' 40' 48'

1/16" = 1'-0"

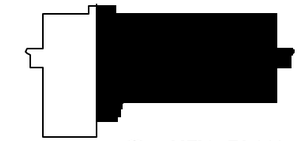

KEY PLAN

SCALE: NONE

ROOM INFORMATION CHART

RM.NO.	RM.SQ. FOOTAGE	RM.NO.	RM.SQ. FOOTAGE	RM.NO.	RM.SQ. FOOTAGE
100	7721	120	392	140	70
101	63	121	2490	141	149
102	61	122	44	142	187
103	16	123	139	143	335
104	298	124	137	144	48
105	50	125	115	145	2590
106	260	126	137	146	5359
107	3209	127	187	147	65
108	89	128	450	148	272
109	69	129	187	149	362
110	132	130	170	150	447
111	126	131	118	151	27
112	126	132	114	152	72
113	131	133	415	153	27
114	117	134	119	154	125
115	162	135	142	155	785
116	280	136	39	156	4374
117	708	137	81	199	342
118	256	138	154	199A	1545
119	256	139	145	199B	876
				199C	2068
				1-STW-1	278
				1-STW-2	220
				UTILITY	64

GROSS MEASURED AREA (This sheet) = 40870
GROSS BUILDING AREA (This sheet) = 41587
TOTAL GROSS MEASURED AREA = 57910
TOTAL GROSS BUILDING AREA = 59284

NOTES

1. WALL THICKNESS IS 5" UNLESS OTHERWISE NOTED
2. GROSS MEASURED AREA SHALL MEAN THE TOTAL AREA OF A BUILDING ENCLOSED BY THE DOMINANT PORTION, EXCLUDING PARKING AREAS AND LOADING DOCKS (OR PORTION OF SAME) OUTSIDE THE BUILDING. CALCULATED BY A FLOOR BY FLOOR BASIS.
3. GROSS BUILDING AREA SHALL MEAN THE TOTAL CONSTRUCTED AREA OF A BUILDING.
4. THIS IS A SAMPLE STRUCTURE FOR DEMONSTRATION PURPOSES ONLY.
5. ANSI/BOMA Z65.1-0996 STANDARD METHOD USED FOR MEASURING FLOOR AREA IN BUILDINGS.

"PRIORITY DRAWING"

NO	DATE	CLASS REV	DESCRIPTION	DWN	VER	CHKD	SUB	APP

FWO

FACILITY & WASTE OPERATIONS
SYSTEMS ENGINEERING & MAINTENANCE

LEM EXAMPLE DRAWING
ARCHITECTURAL

FLOOR PLAN OF RECORD

BLDG TA-

DRAWN
DESIGN
CHECKED
DATE

SUBMITTED
APPROVED FOR RELEASE

Los Alamos NATIONAL LABORATORY
PO Box 1663
Los Alamos, New Mexico 87545

SHEET A-1001

CLASSIFICATION U
REVIEWER
DATE
PROJECT ID
DRAWING NO
REV 0

H:\LANL Engineering Standards\Drafting Manual\1. Working\BT-B-C_BDA-1-A-1001.DWG, 07/18/02 @ 13:59 086407