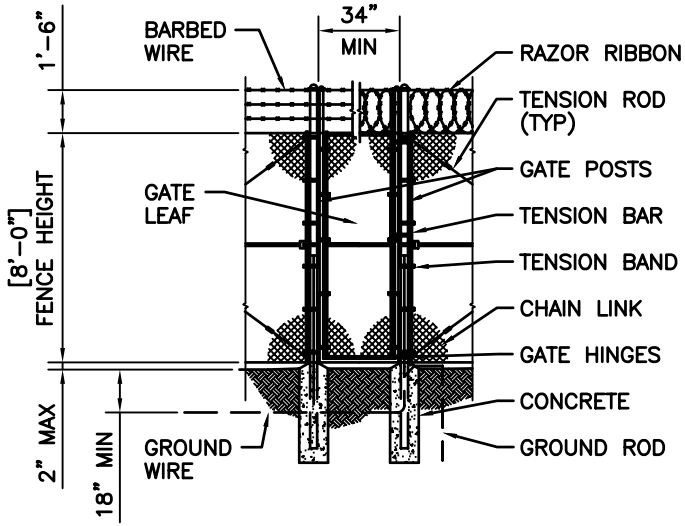

PEDESTRIAN GATE DETAIL

SCALE: 1/4"=1'-0"

DRAWING DEVELOPED FOR ML-3/ML-4 PROJECTS. FOR ML-1/ML-2, ADDITIONAL REQUIREMENTS AND QA REVIEWS ARE REQUIRED. (REMOVE THIS NOTE WHEN INSERTED INTO A DRAWING PACKAGE).

NOTES FOR DESIGNER: (DO NOT INCLUDE ON CONSTRUCTION DRAWINGS)

1. SEE SHEET 1.

NO	DATE	CLASS REV	ADC	DESCRIPTION	DRN	DSGN	CHKD	SUB	APP
2	3-22-05	U	DY	REVISED TO COMPLY WITH DRAFTING MANUAL. DWG. NO. WAS ST3931. REVISED ADTS - ENGINEERING LOGO.	RP	SH	JS	SH	TO
1	4-11-01	U		DELETED CONCRETE SPEC AND CONCRETE DIMENSIONS. SHEET 2 OF 9 WAS 2 OF 14. ADDED TEXT "FENCE HEIGHT".	RP	SH	CS	JC	TO

ADTS - ENGINEERING DIVISION

ENGINEERING STANDARDS MANAUL

SECURITY FENCE
PEDESTRIAN GATE

BLDG X TA-X

DRAWN	R.PEDRSON
DESIGN	E.HOTH
CHECKED	C.SANCHEZ
DATE	11-8-05

SUBMITTED: DISCIPLINE POC: EDWARD HOTH
APPROVED FOR RELEASE: STANDARDS MANAGER: TOBIN CRUCH

Los Alamos NATIONAL LABORATORY
PO Box 1663
Los Alamos, New Mexico 87545

SHEET 2 OF 9

CLASSIFICATION: U
REVIEWER: LARRY BAYS
DATE:

PROJECT ID: CHAPTER 3
DRAWING NO: ST-G2040-1
REV 2

G:\LANL Eng Standards\Eng. Manual [LEM]\2. Approved\ST-G2040-1C2.dwg, 02/23/05 @ 08:30 083598